

PDU ROUTES

ROW 5
501 - 509 PDU 1 & 2
510 - 517 PDU 3 & 4

ROW 4
401 - 406 PDU 1 & 3
407 - 415 PDU 2 & 4

ROW 3
301 - 309 PDU 1 & 4
310 - 317 PDU 2 & 3

ROW 2
201 - 209 PDU 3 & 4
210 - 217 PDU 1 & 2


ROW 1
101 - 105 PDU 1 & 4
106 - 109 PDU 2 & 3
110 - 113 PDU 2 & 4
114 - 117 PDU 1 & 3

ROW 5 - 17 CABS WITH L21-30 10.8KW = 183.6KW
ROW 4 - 2 CABS WITH IEC-309 60A 21.6KW = 43.2KW
ROW 4 - 13 CABS WITH L21-30 10.8KW = 140.4KW
ROW 4 TOTAL = 183.6KW

ROW 3 - 17 CABS WITH L21-30 10.8KW = 183.6KW
ROW 2 - 17 CABS WITH L21-30 10.8KW = 183.6KW
ROW 1 - 17 CABS WITH IEC-309 60A 21.6KW = 367.2KW


100% TOTAL = 1101.6KW
49% IN EACH CAB = 540KW

NOTE:
ELECTRICAL BUSWAYS ARE STARLINE B225-4PG TYP.
THIS NEEDS TO BE THE NON-ISOLATED GROUND
VERSION.

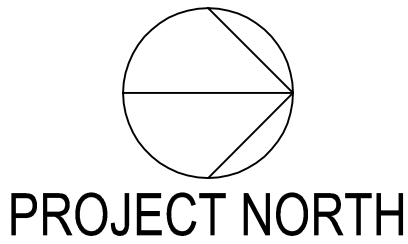

1 ACC6 LAYOUT
SCALE: N.T.S.

THIS DRAWING IS THE EXCLUSIVE PROPERTY OF NETSTRUCTURES, AND WAS PREPARED FOR THE EXCLUSIVE USE OF NETSTRUCTURES, FOR THE SERVICES PERFORMED BY NETSTRUCTURES. NO USE, REPRODUCTION, OR DUPLICATION OF THIS DRAWING, IN PART OR WHOLE MAY BE MADE WITHOUT WRITTEN PERMISSION OF NETSTRUCTURES.

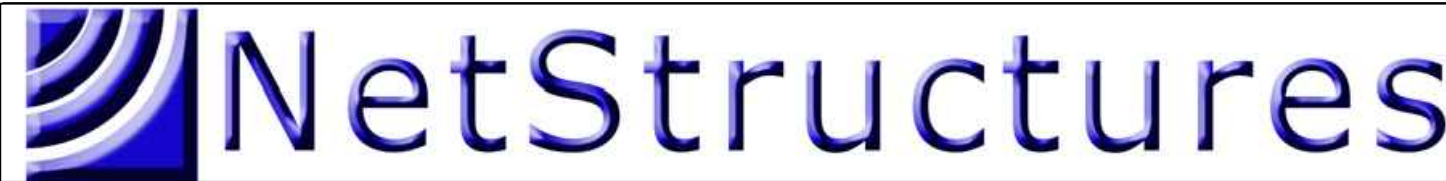

REV	DATE	DESCRIPTION	DRAFT	ENG
1	7-22-11	ACC6 ELEC PLAN		
2	7-26-11	ACC6 ELEC PLAN		
3	7-26-11	ACC6 ELEC PLAN		
4	8-11-11	ACC6 ELEC PLAN		
5	8-12-11	ACC6 ELEC PLAN		
6	8-17-11	ACC6 ELEC PLAN		
7	9-7-11	ACC6 ELEC PLAN		
8	9-21-11	ACC6 ELEC PLAN		

Prepared By: 9800 E. Easter Ave., Suite 140 CENTENNIAL, CO 80112 Phone: 303.593.0080 FAX: 303.539.0081	
NETSTRUCTURES, INC	
CONFIDENTIAL/PROPRIETARY	
CLIENT:	
ADDRESS:	DESCRIPTION: NS-2 ELECTRICAL PLAN
CITY/STATE:	
ZIP CODE:	
SCALE:	
DWG SIZE:	
PAPER SIZE: 24 X 36	
DRAWING FILE:	